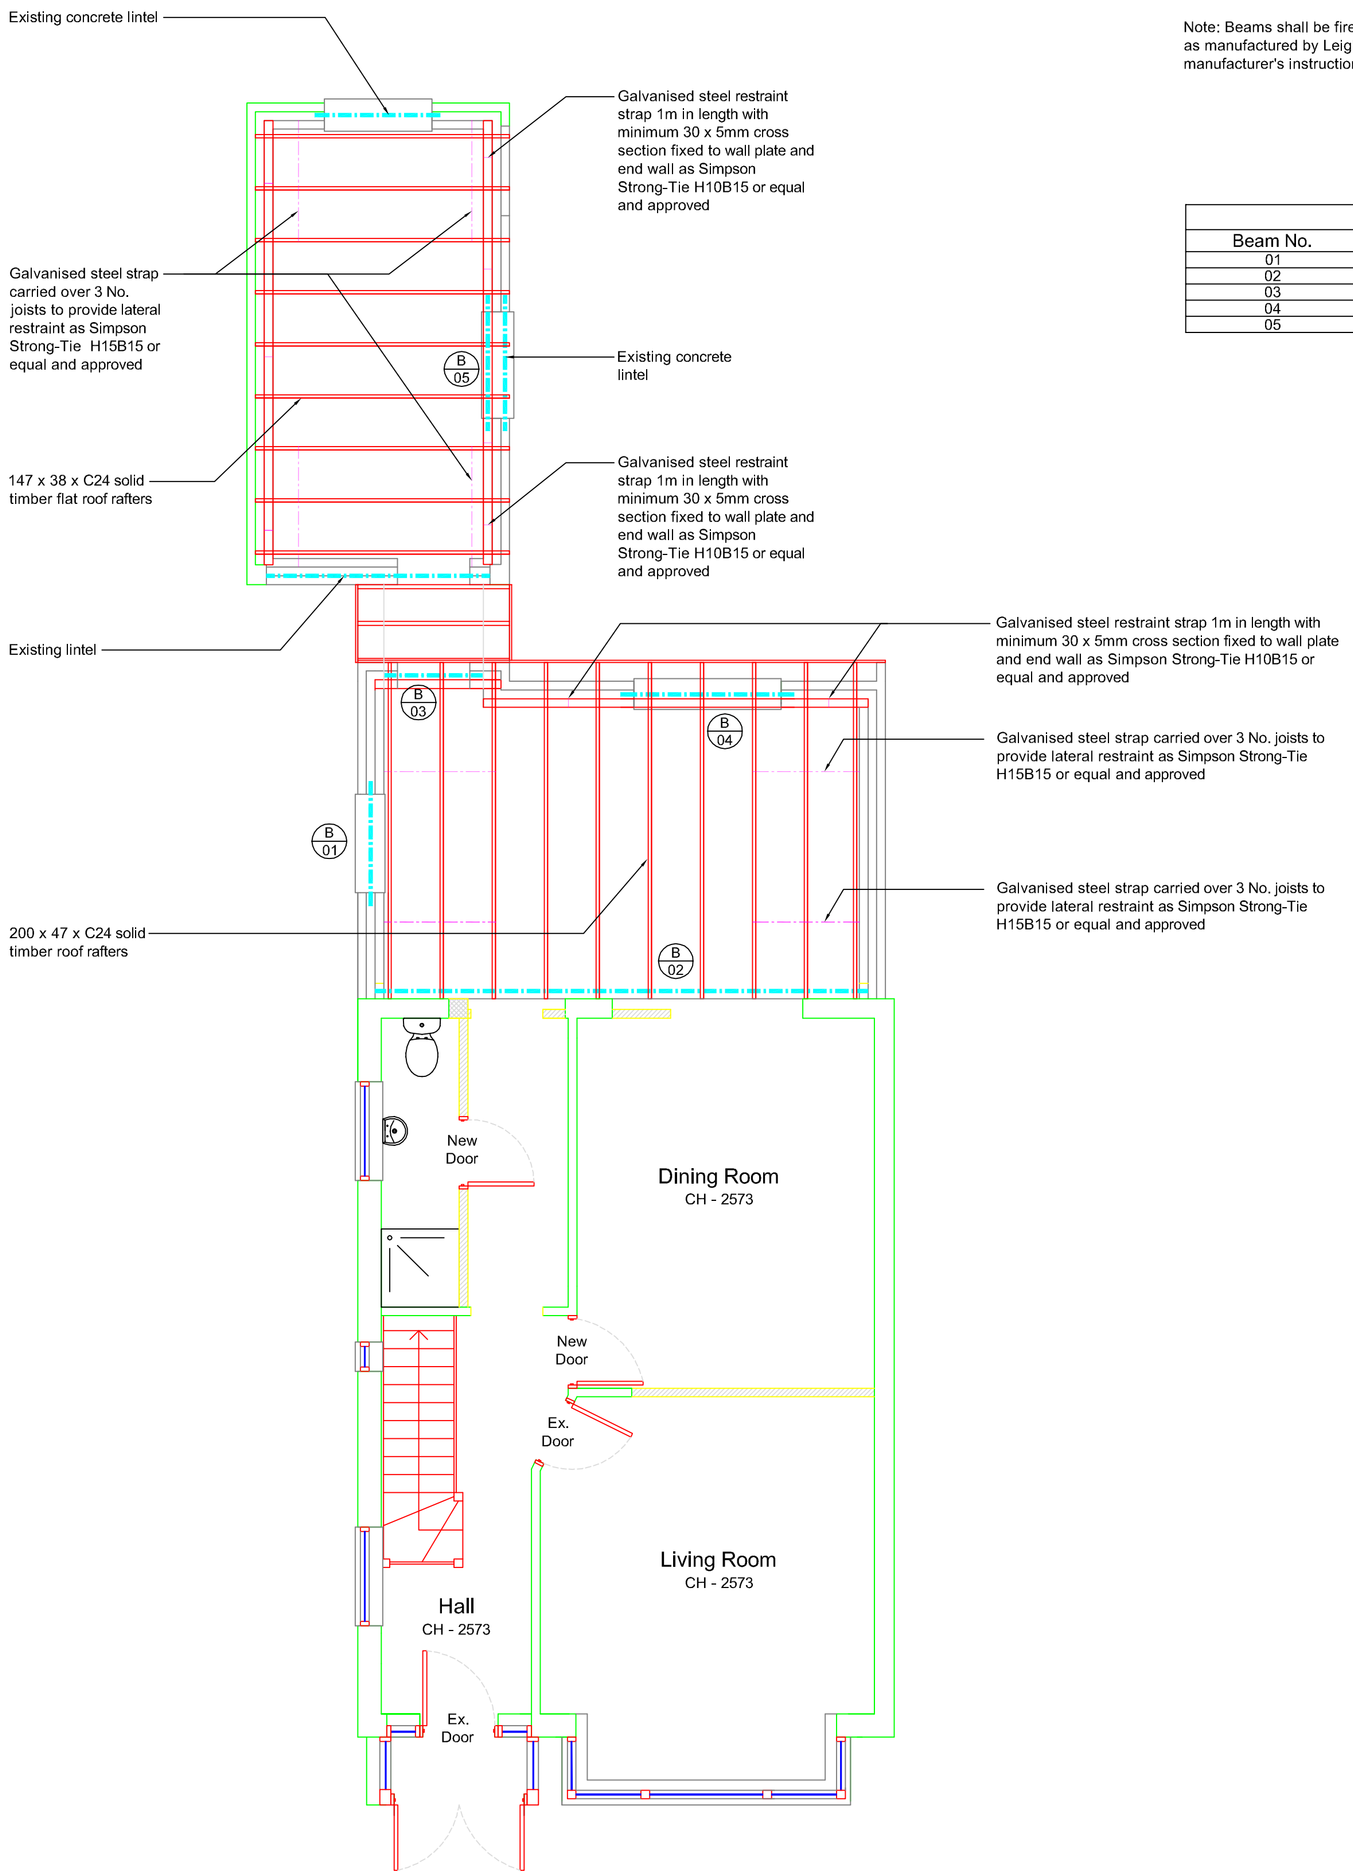

Note: Beams shall be fire protected with Firetex FX5060 water based intumescent paint and overcoated with Firetex TM71V2 all as manufactured by Leighs Paints or equal and approved. Both coatings shall be brush applied in accordance with the manufacturer's instructions and shall provide 60 minutes fire protection

Beam Schedule

Beam No.	Beam height (mm)	Beam Width (mm)	Beam weight	Beam type	Padstone size
01	Catnic	-	-	CG90/100	100 x 150
02	178	102	19	UB	100 x 175
03	Catnic	-	-	CGE90/100	100 x 150
04	Catnic	-	-	CGE90/100	100 x 150
05	Catnic	-	-	CNZ95C	100 x 150

PROPOSED GROUND FLOOR ROOF PLAN
1:50

1:50 1 m 2 m 5 m 10 m